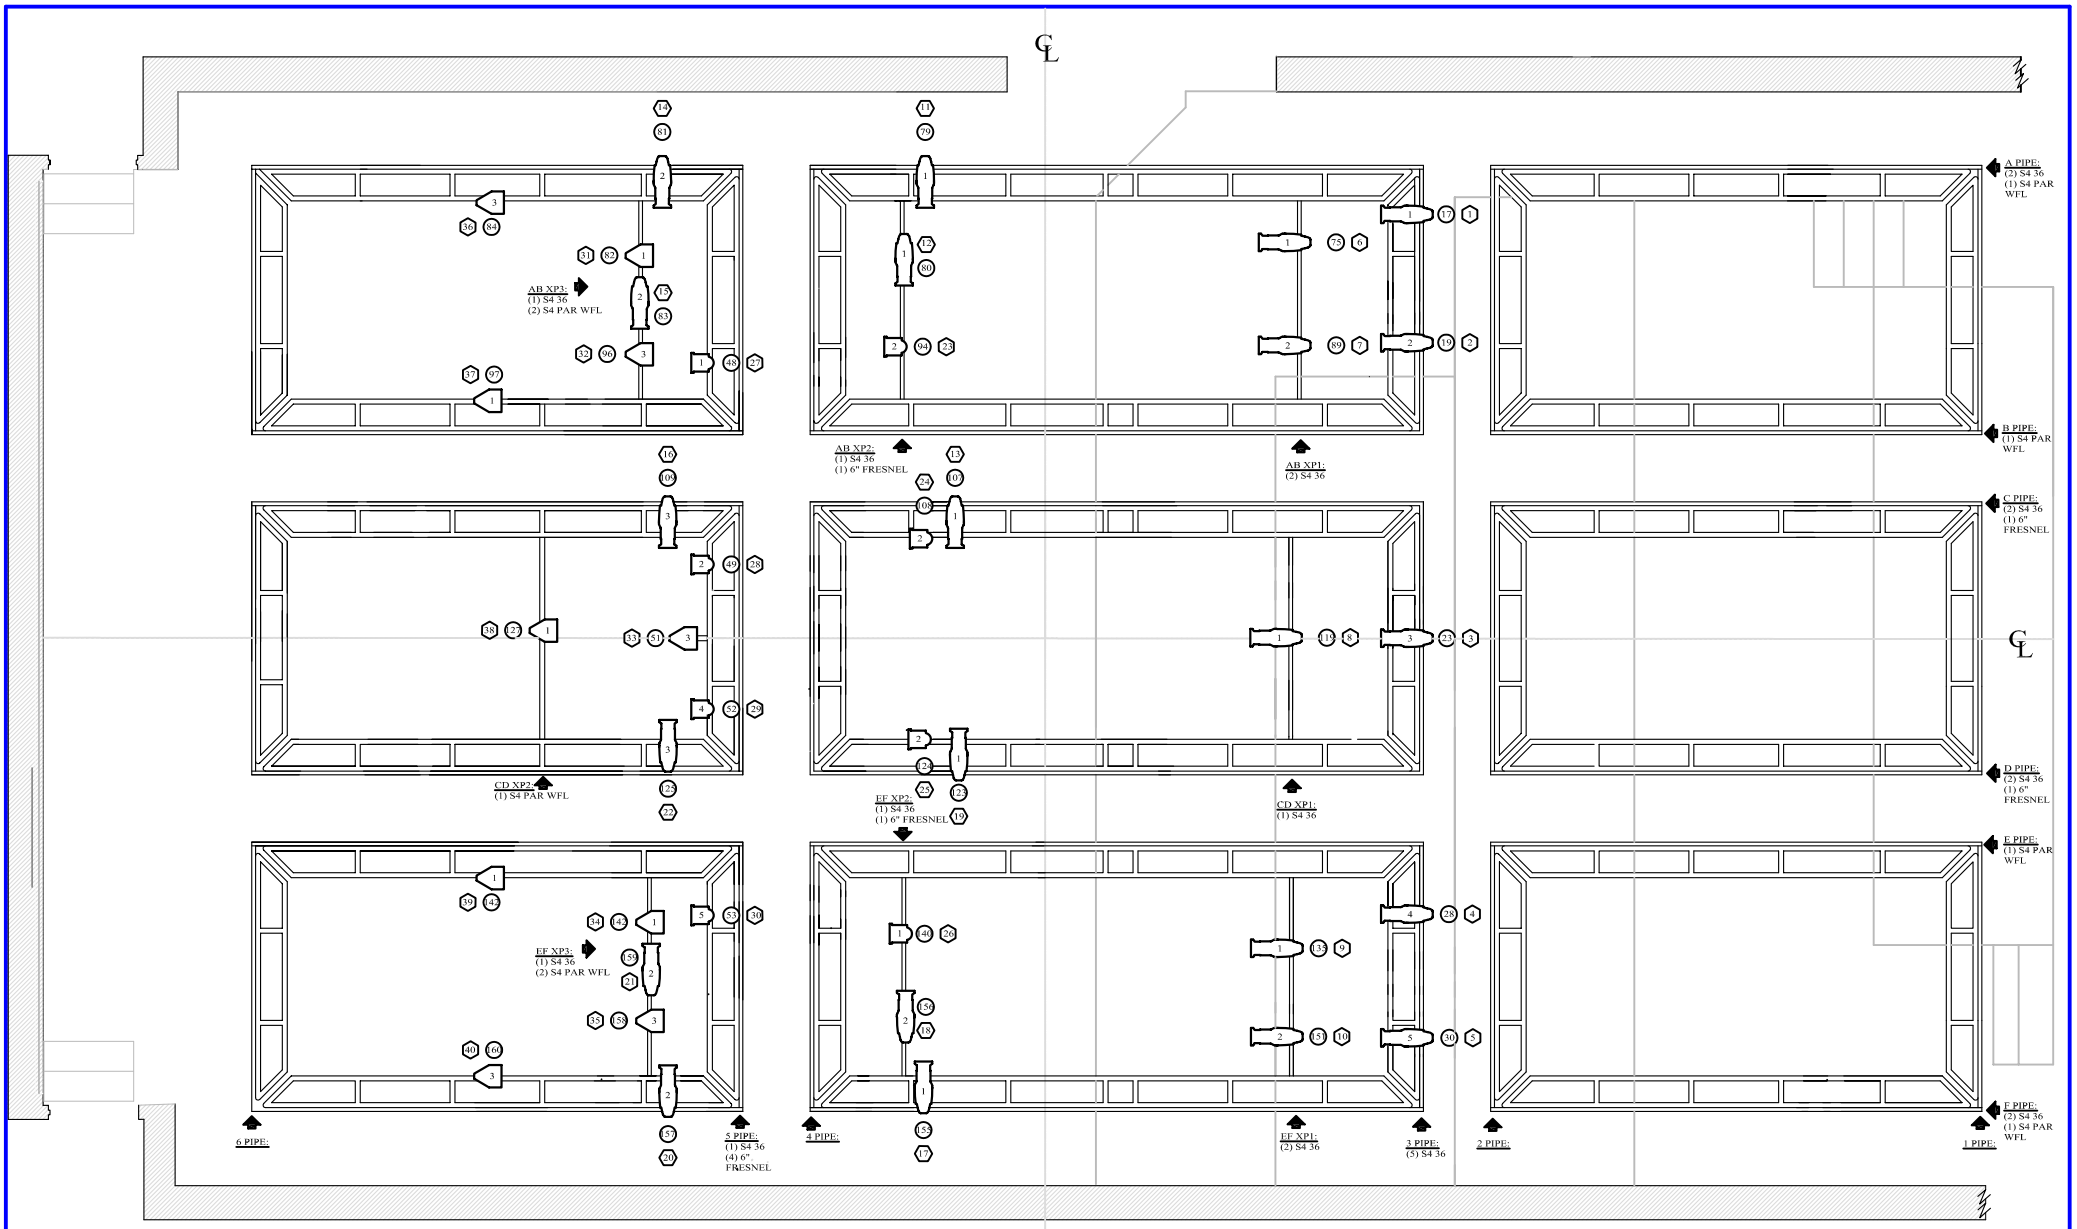

KEY

UNIT NUMBER

DIMMER

CHANNEL

36 S4

S4 PAR

ALTMAN 6" FRESNEL

UW-MADISON HEMSLEY THEATRE

HEMSLEY THEATRE REP PLOT

LIGHT PLOT

DWG NO. D1 of 1

DIRECTOR: N/A

LIGHTING DESIGNER: KK AND HB

TECHNICAL DIRECTOR: N/A

DRAFTER: KK AND HB

CKD:

APPROVED DATE

SCALE: 1/2" = 1'-0"

DWG. DATE 10-04-05